TORMAX® AUTOMATIC

TX9420TL AC TELESCOPING AUTOMATIC SLIDING DOOR

SINGLE RH OUTSIDE SLIDE APPLICATION W/TRANSOM (SX-X-O) W/ELECTRIC LOCK & FLUSH MOUNT EXIT PANIC HDW

JOB NAME: _____ DATE: _____

DOOR LOCATION: _____ DOOR NO: _____ SHEET ___ OF ___

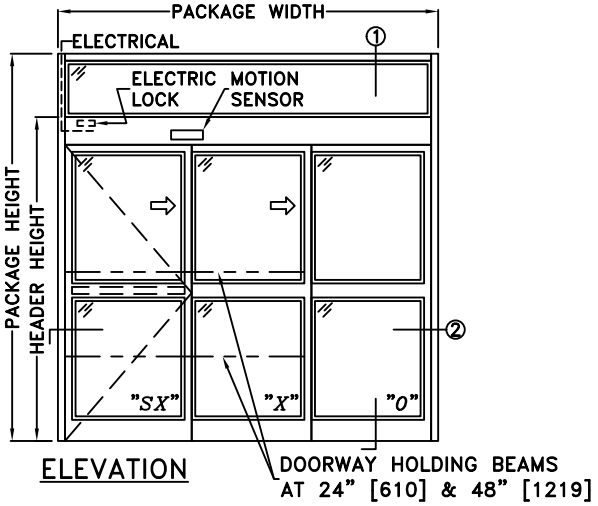

ELEVATION

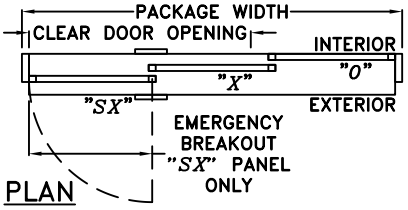

PLAN

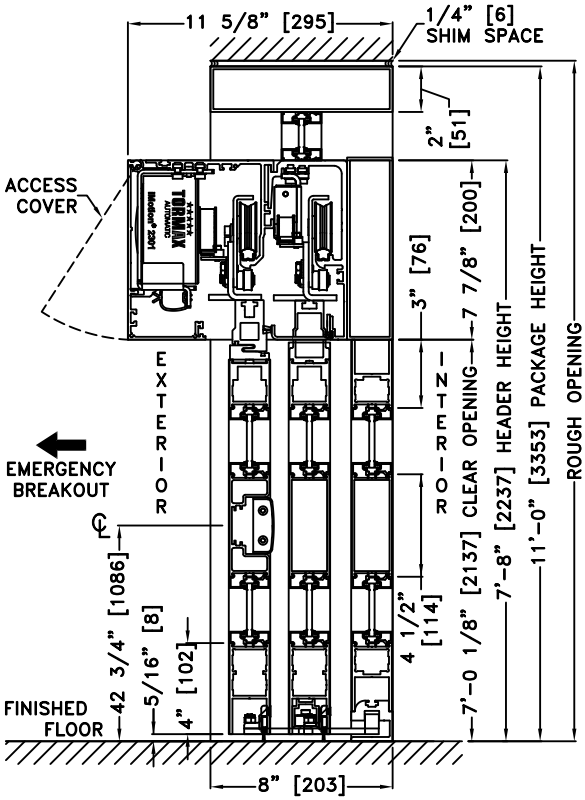

1 VERTICAL SECTION

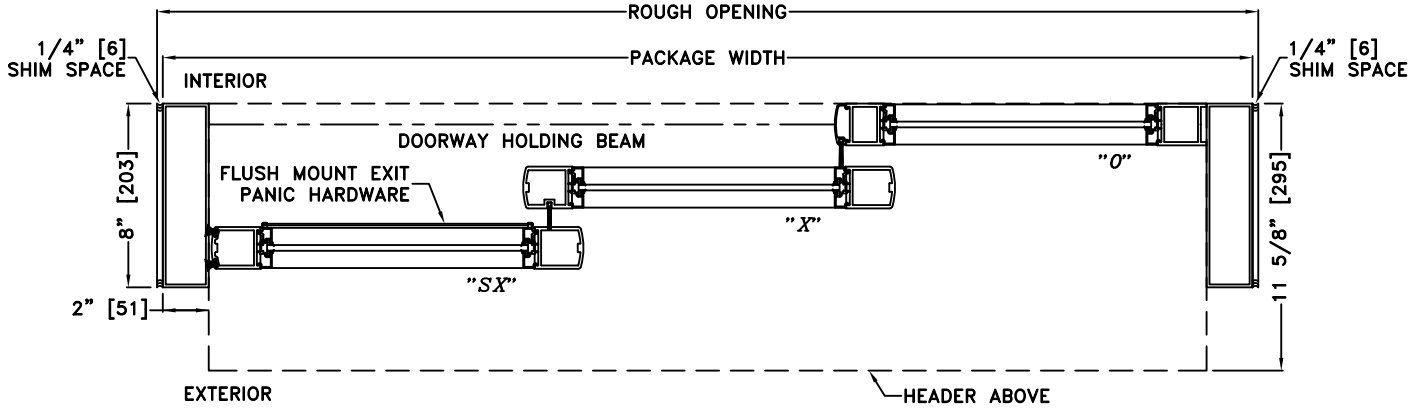

2 HORIZONTAL SECTION

*SEE APPENDIX FOR DETAILS OF HEAVY DUTY DRIVE SYSTEM, THRESHOLD OPTIONS, & SURFACE MOUNT CONCEALED VERTICAL ROD EXIT PANIC HARDWARE OPTION

NOTES:
1. DETAILS NOT TO SCALE
2. ELECTRICAL REQUIREMENTS: 120 VAC, 5 AMPS MIN. TO OPERATOR BY ELECTRICAL CONTRACTOR
3. DOOR PACKAGES ARE INDIVIDUALLY ENGINEERED TO FIT YOUR JOB REQUIREMENTS

SAMPLE PACKAGE WIDTH INFORMATION			
PACKAGE WIDTH [UW] (*)	CLEAR DOOR OPENING [CDO] (*)	PANEL WIDTH [PW] (*)	EMERGENCY BREAKOUT WIDTH (*)
(1 ½)*[CDO] + 14 1/16	(⅔)*[UW] - 9 ⅜ -OR- 2*[PW] - 10 ⅛	[UW]/3 + ⅜	[UW]/3 - 2 ⅛ -OR- [PW] - 2 ½
7'-0" [2134]	46 5/8" [1184]	28 3/8" [721]	25 7/8" [657]
8'-0" [2438]	54 5/8" [1387]	32 3/8" [822]	29 7/8" [759]
9'-0" [2743]	62 5/8" [1591]	36 3/8" [924]	33 7/8" [860]
(*) CALCULATIONS BASED ON EQUAL PANELS, 2 ⅛" NARROW STILES, & ¼" GLASS			